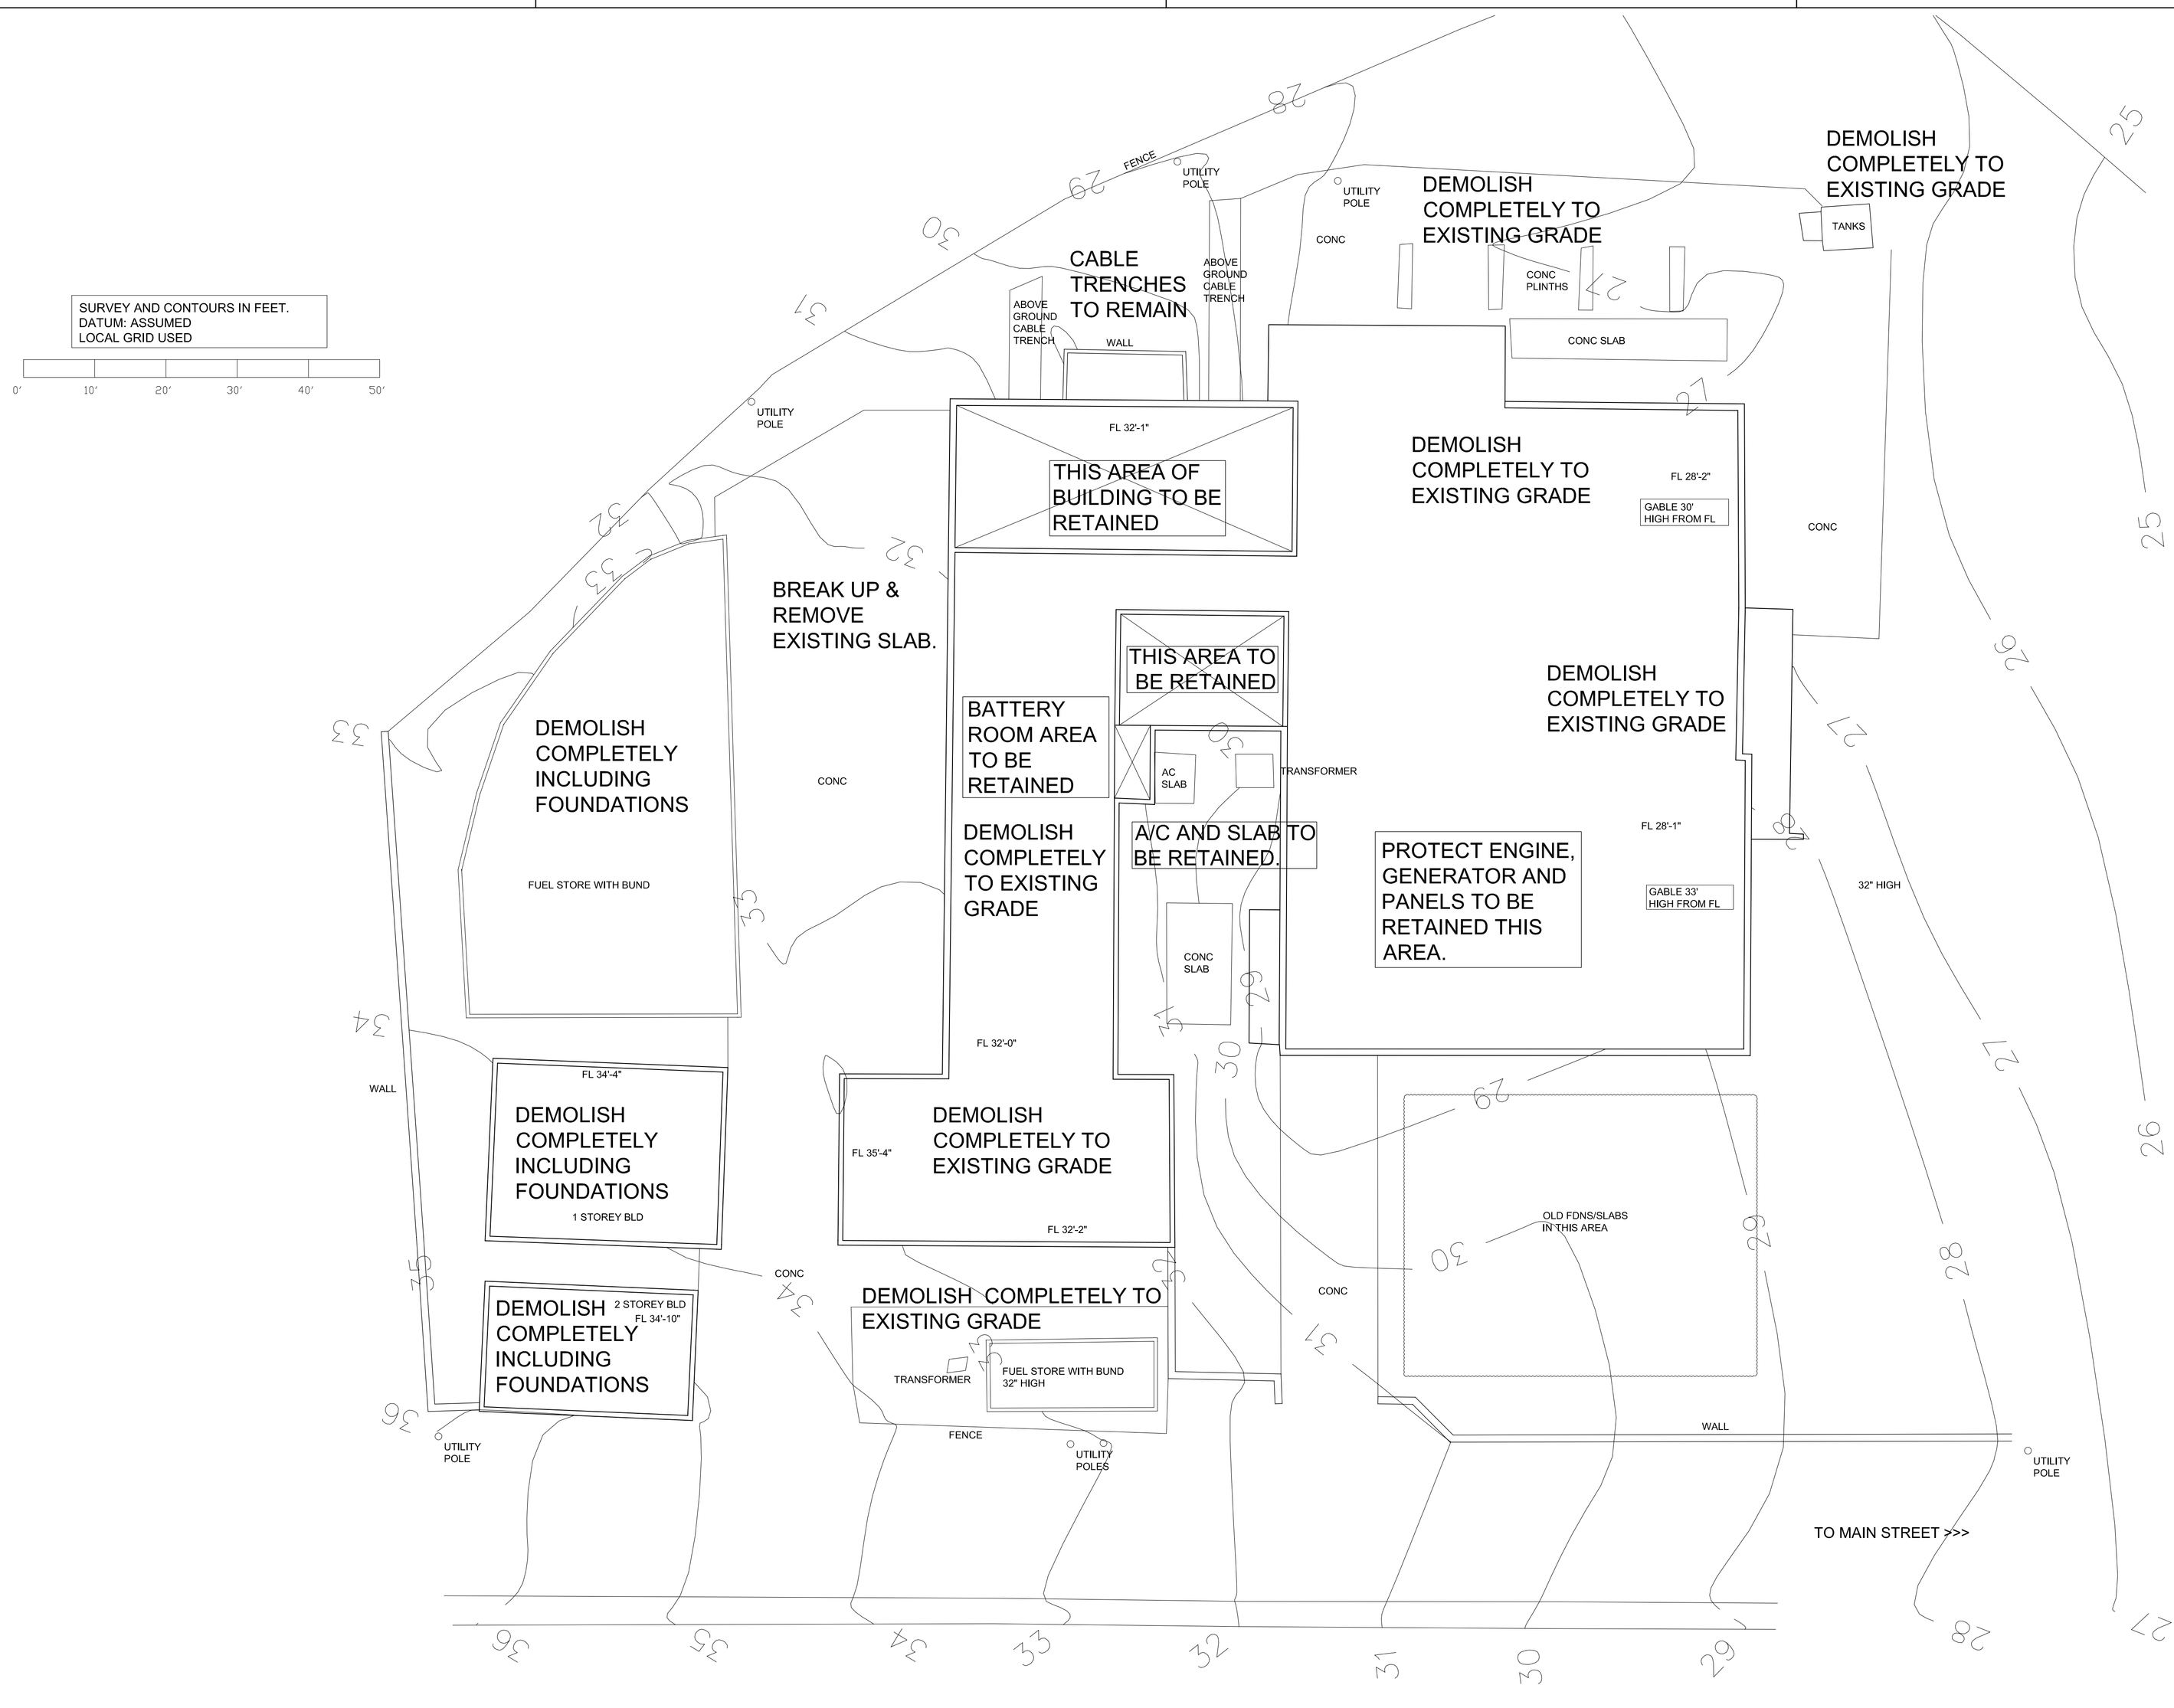

GA: OVERALL DEMOLITION PLAN

SCALE : 1" = 1'-0"

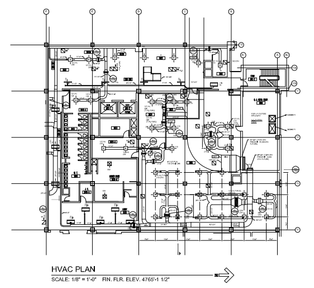

SYSTEMS ENGINEERING LTD.
P.O. BOX 3891
SEA COWS BAY
TORTOLA, VG 1110, B.V.I.
TEL: 284.494.2987
FAX: 284.494.0775
EMAIL: sytmeng@systemscaribbean.com

NOTES

01	DO NOT USE THIS DRAWING FOR CONSTRUCTION UNLESS THE WORDS "CONSTRUCTION SET" APPEARS IN THE REVISIONS COLUMN
02	

BVIEC DEMOLITION WORKS
LONG BUSH
TORTOLA
BVI

PRELIMINARY ONLY
NOT FOR CONSTRUCTION

REV #	DESCRIPTION	DWN	YYMMDD
A	PRELIM. ISSUE TO ARCH.		240311

ISSUE INFORMATION.	A
DESIGNER:	RT
DRAWN:	BM
JOB REF:	
DATE:	24 0311
SCALE:	AS NOTED

DWG NAME:

OVERALL SITE PLAN

DWG NO:

S-101

VERS. 3.0 – 071219